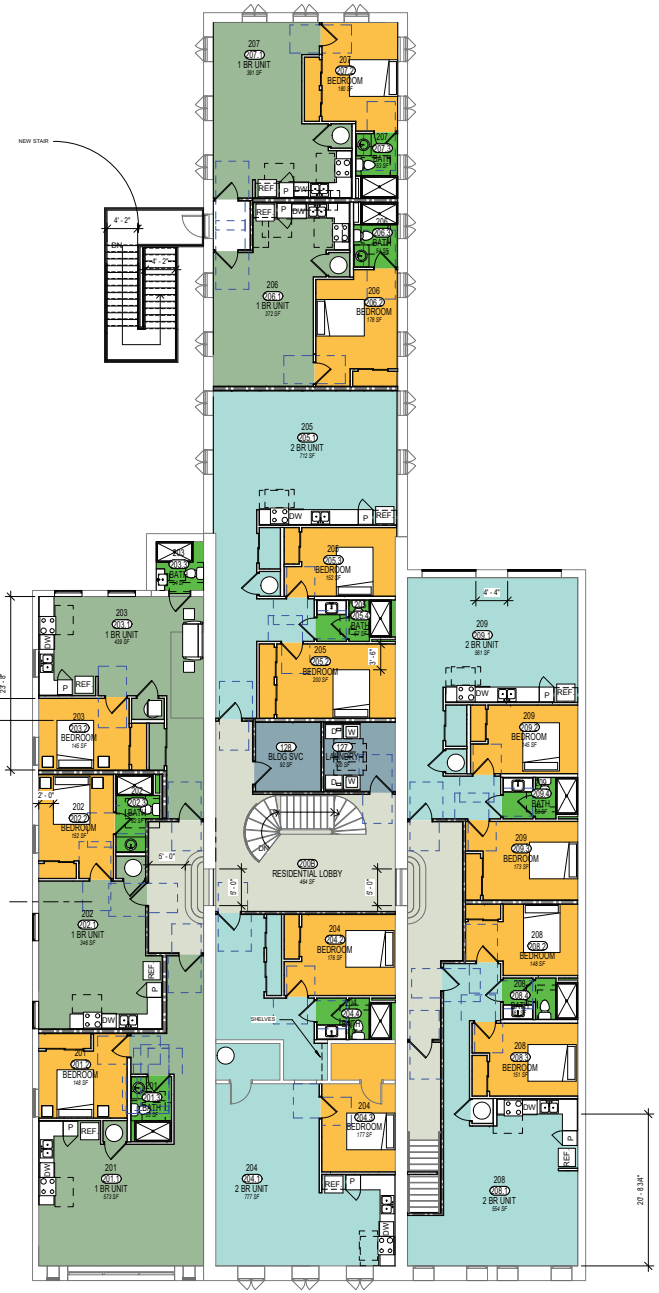

2 2nd Floor
1/8" = 1'-0"

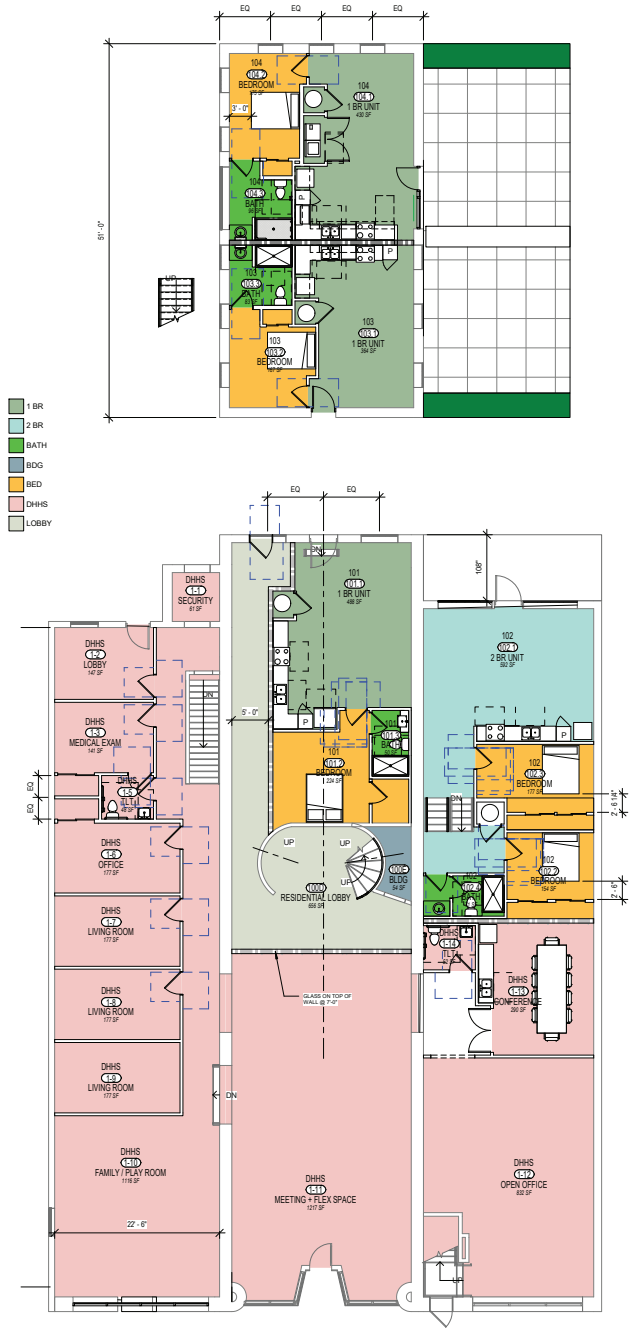

1 1st Floor
1/8" = 1'-0"

3 BASEMENT
1/8" = 1'-0"

UNIT DETAILS		
Number	Name	Area
101.1	1 BR UNIT	488 SF
101.2	BEDROOM	224 SF
101.3	BATH	50 SF
101: 3		763 SF
102.1	2 BR UNIT	592 SF
102.2	BEDROOM	154 SF
102.3	BEDROOM	177 SF
102.4	BATH	71 SF
102: 4		994 SF
103.1	1 BR UNIT	364 SF
103.2	BEDROOM	167 SF
103.3	BATH	83 SF
103: 3		614 SF
104.1	1 BR UNIT	430 SF
104.2	BEDROOM	175 SF
104.3	BATH	96 SF
104: 3		701 SF
201.1	1 BR UNIT	573 SF
201.2	BEDROOM	148 SF
201.3	BATH	55 SF
201: 3		777 SF
202.1	1 BR UNIT	346 SF
202.2	BEDROOM	152 SF
202.3	BATH	62 SF
202: 3		560 SF
203.1	1 BR UNIT	439 SF
203.2	BEDROOM	145 SF
203.3	BATH	54 SF
203: 3		638 SF

UNIT DETAILS		
Number	Name	Area
204.1	2 BR UNIT	777 SF
204.2	BEDROOM	176 SF
204.3	BEDROOM	177 SF
204.4	BATH	67 SF
204: 4		1198 SF
205.1	2 BR UNIT	712 SF
205.2	BEDROOM	200 SF
205.3	BEDROOM	152 SF
205.4	BATH	67 SF
205: 4		1132 SF
206.1	1 BR UNIT	372 SF
206.2	BEDROOM	178 SF
206.3	BATH	54 SF
206: 3		605 SF
207.1	1 BR UNIT	391 SF
207.2	BEDROOM	180 SF
207.3	BATH	53 SF
207: 3		623 SF
208.1	2 BR UNIT	554 SF
208.2	BEDROOM	148 SF
208.3	BEDROOM	151 SF
208.4	BATH	63 SF
208: 4		915 SF
209.1	2 BR UNIT	561 SF
209.2	BEDROOM	145 SF
209.3	BEDROOM	173 SF
209.4	BATH	63 SF
209: 4		942 SF
Grand total: 44		10461 SF

ROWHOUSE ARCHITECTS
one north pack square
asheville, north carolina
28801
T1 828.281.2344
T2 828.231.1931

THE PENEGAR BUILDINGS

Project Number

GASTONIA, NC

Release / Revision Dates

No.	Description	Date

Permit Submittal Date

7.24.19

Sheet Title

FLOOR PLANS

A1.1

7/24/2019 3:29:06 PM