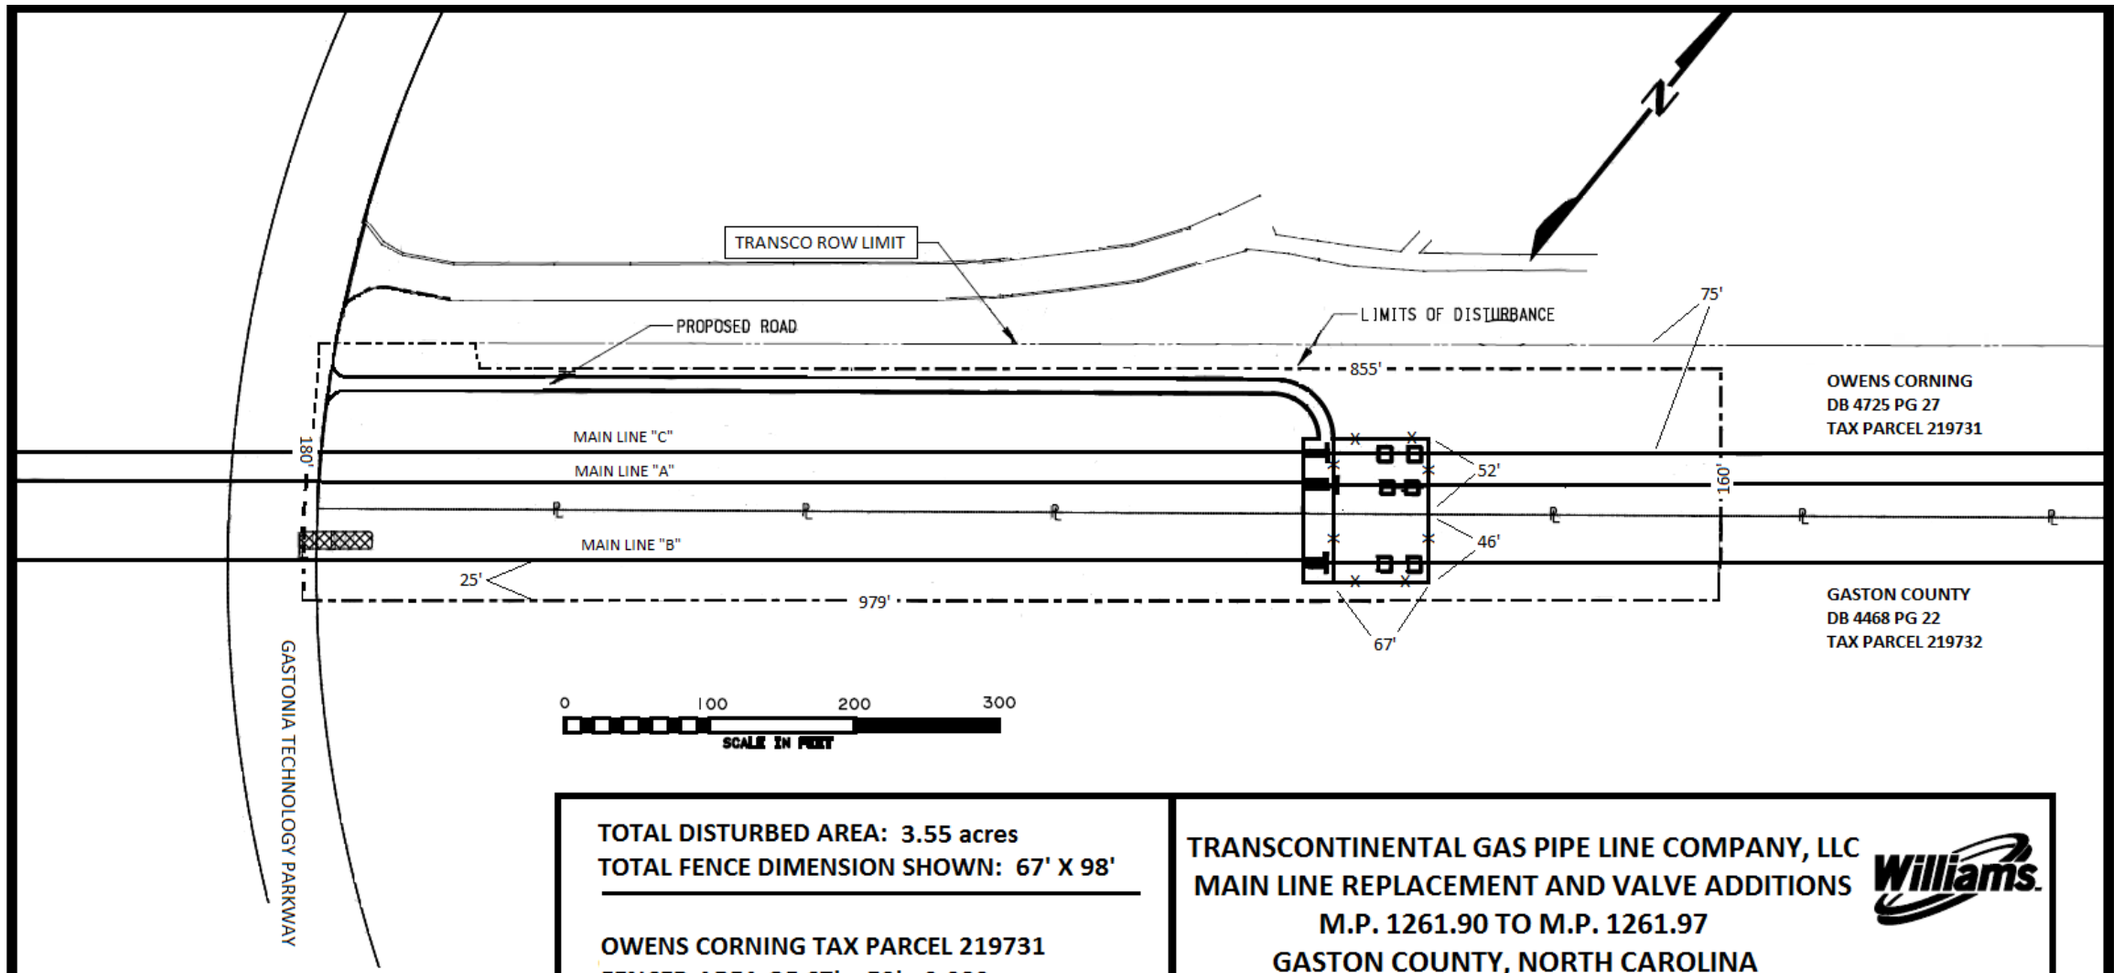


**TOTAL DISTURBED AREA: 3.55 acres**
**TOTAL FENCE DIMENSION SHOWN: 67' X 98'**

**OWENS CORNING TAX PARCEL 219731**
**FENCED AREA OF 67' x 52' - 0.080 acres**

**GASTON COUNTY TAX PARCEL 219732**
**FENCED AREA OF 67' x 46' = 0.065 acres**

# TRANSCONTINENTAL GAS PIPE LINE COMPANY, LLC
# MAIN LINE REPLACEMENT AND VALVE ADDITIONS
# M.P. 1261.90 TO M.P. 1261.97
# GASTON COUNTY, NORTH CAROLINA

| | | | |
|---|---|---|---|
| DRAWN BY: JW | DATE: 03-08-16 | | SCALE: NONE |
| CHECKED BY: | DATE: | | |
| APPROVED BY: | DATE: | DRAWING NUMBER: 26-0100-50-28-A-80550 | |
| WO: 1175653 | | | |

THIS MAP IS NOT A CERTIFIED SURVEY AND HAS NOT BEEN REVIEWED BY A LOCAL GOVERNMENT AGENCY FOR COMPLIANCE WITH ANY APPLICABLE LAND DEVELOPMENT REGULATIONS.